

C:\USERS\RL\COLUMBUSAWNINGCOMPANY.COM\COLUMBUS AWNING COMPANY - DOCUMENTS\000 CAD\005 WEBSITE BROCHURE\POST-SUPPORTED OR WALKWAY CANOPY\CAD PACKAGE\CANOPY\POST-SUPPORTED_FULL-DESIGN V1.DWG



1 POST SUPPORTED CANOPY SYSTEM
SCALE: N.T.S



200 INTEK WAY
WESTERVILLE, OHIO
43082

614-426-4206
www.columbusawningcompany.com


PROJECT:
PROJECT NAME
ADDRESS
CITY, STATE, ZIP
PROJ MGR: —

CANOPY DETAILS:
COLOR: TBD
EXTRUDED ALUM (6063-T6)
TYPE: POST SUPPORTED CANOPY
—

REV:	DATE:	WHO:
—	—	—
—	—	—
—	—	—
—	—	—

TYP. POST SUPPORTED
CANOPY DESIGN

C:\USERS\RL\COLUMBUSAWNINGCOMPANY.COM\COLUMBUS AWNING COMPANY - DOCUMENTS\000 CAD\005 WEBSITE BROCHURE\POST-SUPPORTED OR WALKWAY CANOPY\CAD PACKAGE\CAD PACKAGE\CANOPY\POST-SUPPORTED_FULL-DESIGN V1.DWG

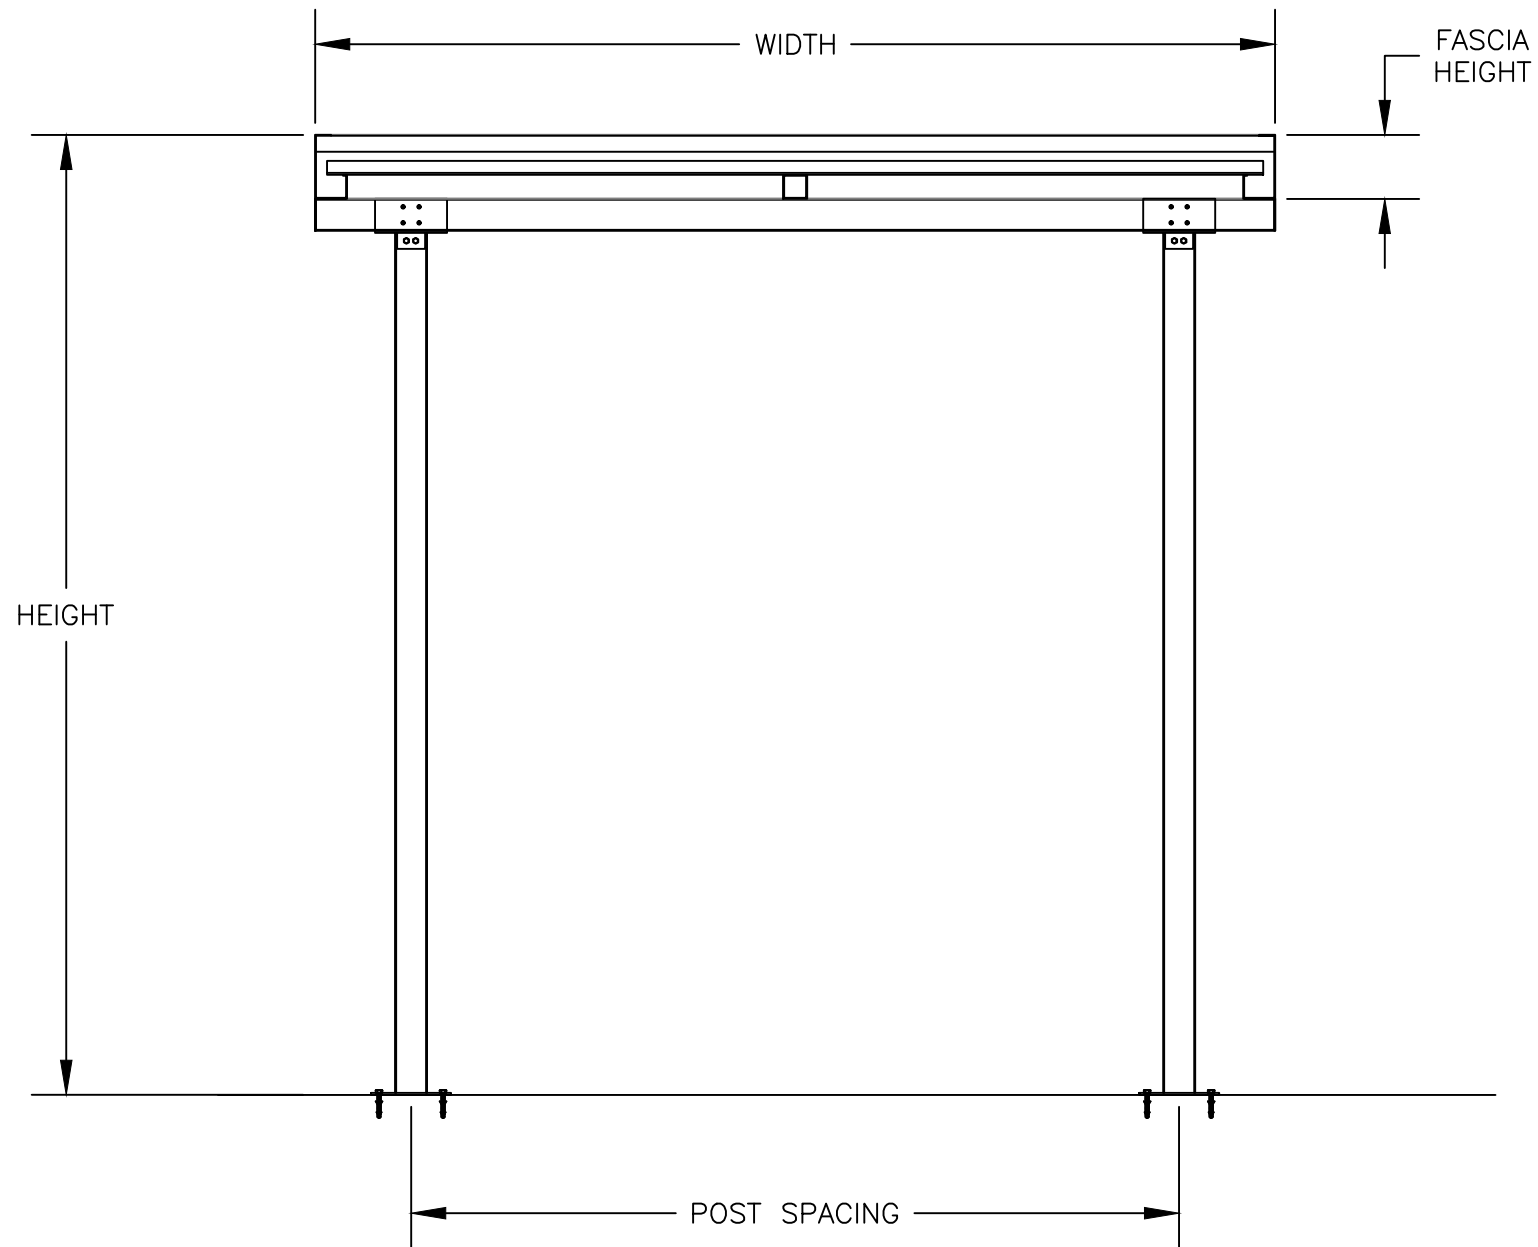

SECTION VIEW
SCALE: 1/2" = 1'-0"





200 INTEK WAY
WESTERVILLE, OHIO
43082
614-426-4206
www.columbusawningcompany.com

PROJECT:
PROJECT NAME
ADDRESS
CITY, STATE, ZIP
PROJ MGR: —

CANOPY DETAILS:
COLOR: TBD
EXTRUDED ALUM (6063-T6)
TYPE: POST SUPPORTED CANOPY
—

REV:	DATE:	WHO:
—	—	—
—	—	—
—	—	—
—	—	—

TYP. FREESTANDING POST SUPPORTED
CANOPY SECTION VIEW

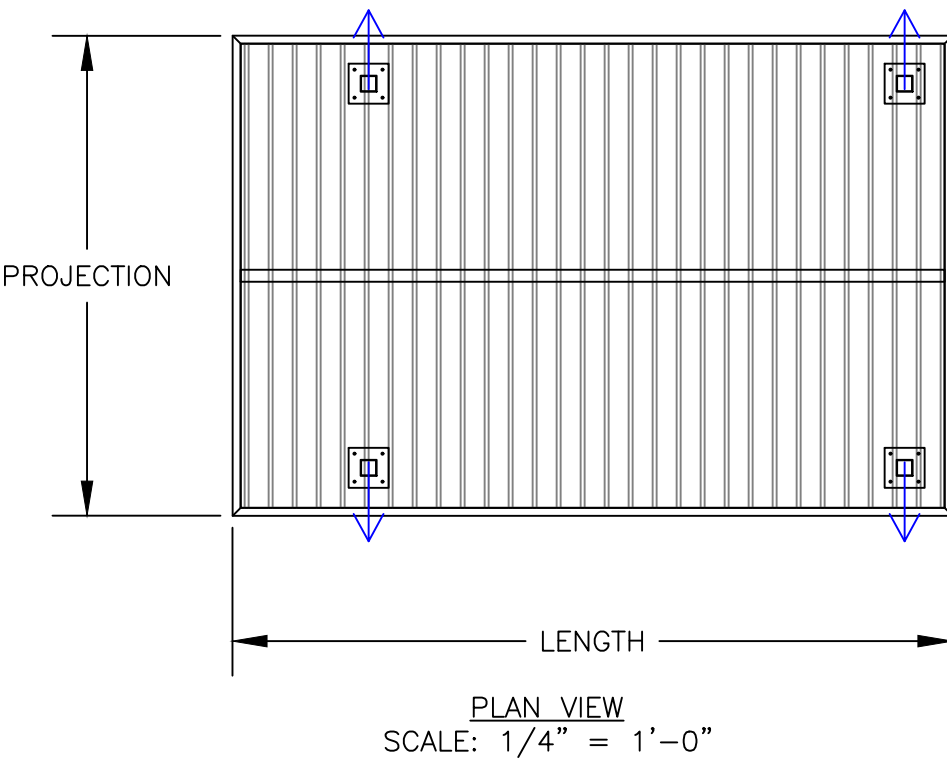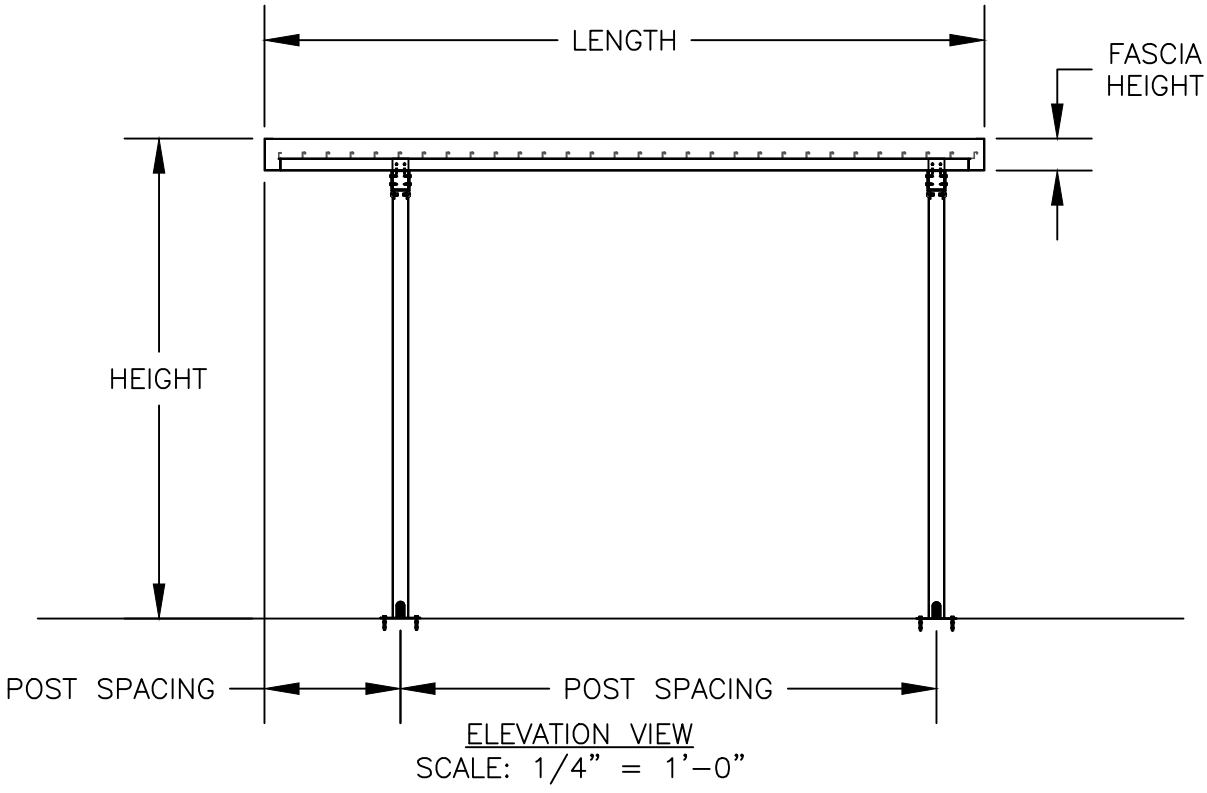

200 INTEK WAY
WESTERVILLE, OHIO
43082

614-426-4206
www.columbusawningcompany.com

PROJECT:
PROJECT NAME
ADDRESS
CITY, STATE, ZIP
PROJ MGR: —

CANOPY DETAILS:
COLOR: TBD
EXTRUDED ALUM (6063-T6)
TYPE: POST SUPPORTED CANOPY
—


REV:	DATE:	WHO:
—	—	—
—	—	—
—	—	—
—	—	—

TYP. HANGING ROD
ELEVATION AND PLAN VIEW

6" DECKING (0.1" THICKNESS)



ROLL FORMED (GUAGE VARIES)

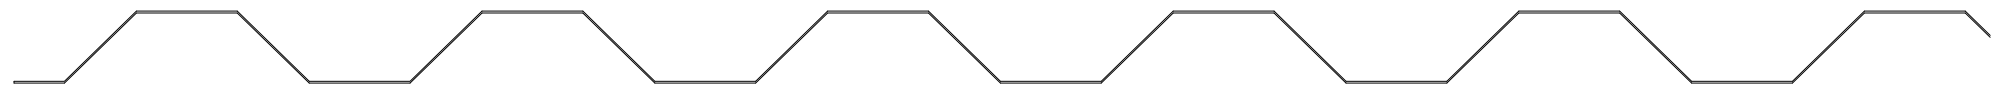

CAP AND PAN

DECKING TYPES
SCALE: 3" = 1'-0"



200 INTEK WAY
WESTERVILLE, OHIO
43082

614-426-4206
www.columbusawningcompany.com


PROJECT:
PROJECT NAME
ADDRESS
CITY, STATE, ZIP
PROJ MGR: —

CANOPY DETAILS:
COLOR: TBD
EXTRUDED ALUM (6063-T6)
TYPE: POST SUPPORTED CANOPY
—


REV:	DATE:	WHO:
—	—	—
—	—	—
—	—	—
—	—	—

STANDARD DECKING TYPES


C:\USERS\RL\COLUMBUSAWNINGCOMPANY.COM\COLUMBUS AWNING COMPANY - DOCUMENTS\000 CAD\005 WEBSITE BROCHURE\POST-SUPPORTED OR WALKWAY CANOPY\CAD PACKAGE\CAD\POST-SUPPORTED_FULL-DESIGN V1.DWG

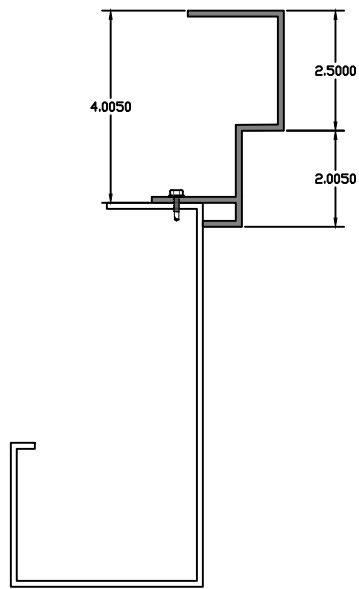





FALSE C-CHANNEL

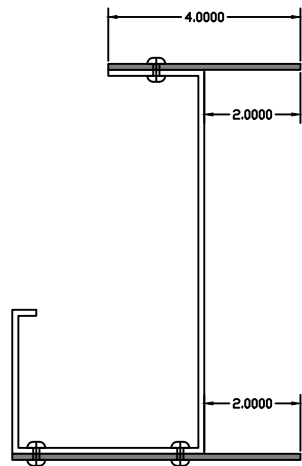

FASCIA EXTENSION

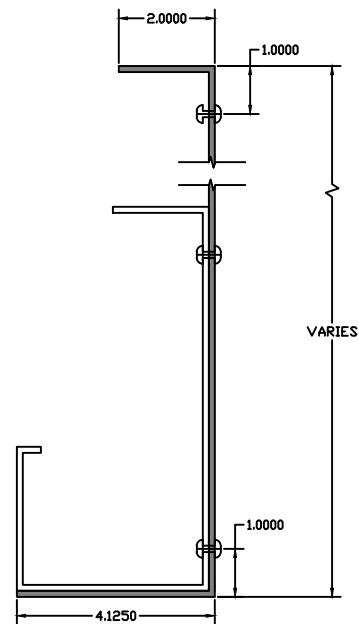

REAR FACING C-CHANNEL FASCIA

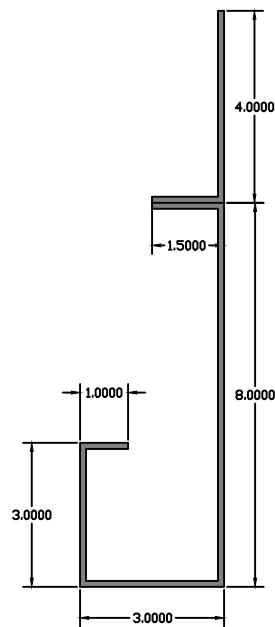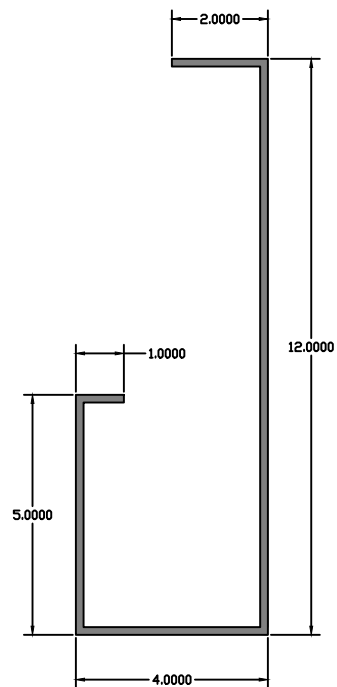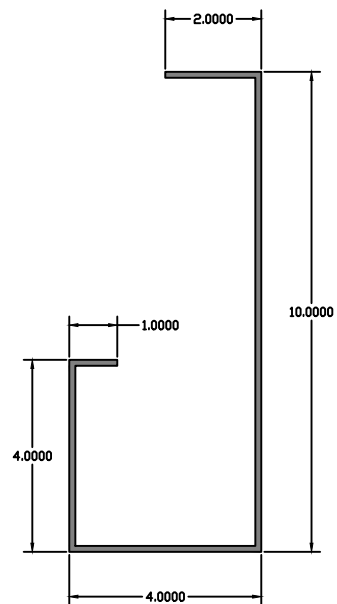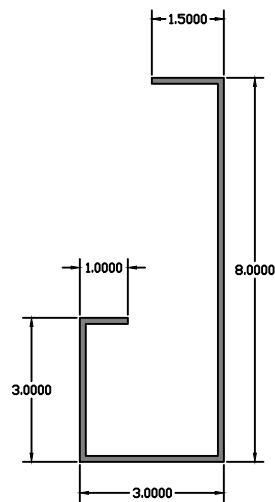

FASCIA TYPES
SCALE: 3" = 1'-0"



200 INTEK WAY
WESTERVILLE, OHIO
43082
614-426-4206
www.columbusawningcompany.com

PROJECT:
PROJECT NAME
ADDRESS
CITY, STATE, ZIP
PROJ MGR: —

CANOPY DETAILS:
COLOR: TBD
EXTRUDED ALUM (6063-T6)
TYPE: POST SUPPORTED CANOPY
—

REV:	DATE:	WHO:
—	—	—
—	—	—
—	—	—
—	—	—


STANDARD FASCIA TYPES

PAGE 5 OF 6


C:\USERS\RL\COLUMBUSAWNINGCOMPANY.COM\COLUMBUS AWNING COMPANY - DOCUMENTS\000 CAD\005 WEBSITE BROCHURE\POST-SUPPORTED OR WALKWAY CANOPY\CAD PACKAGE\CANOPY\CAD PACKAGE\CANOPY\POST-SUPPORTED_FULL-DESIGN V1.DWG

DOWNSPOUT


FRONT VIEW —
ELEV

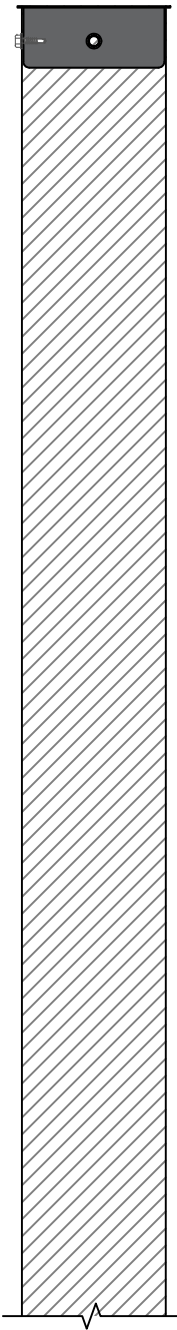


TOP VIEW

 


SIDE VIEW —
SECTION

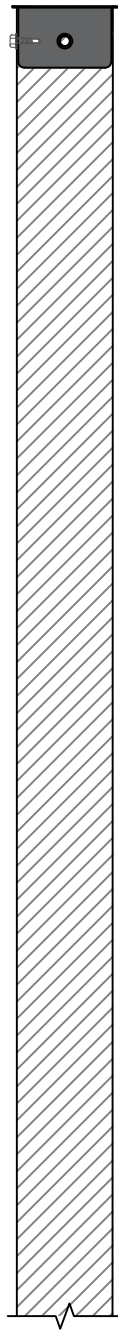


SCUPPER

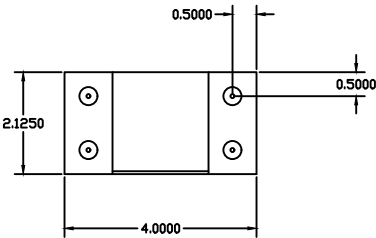

BOTTOM VIEW

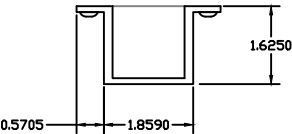


FRONT VIEW

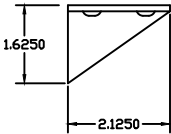

SIDE VIEW

DRAINAGE POST

NOTE:
TOMBSTONE HOLES
FACE AWAY FROM
CENTER OF CANOPY

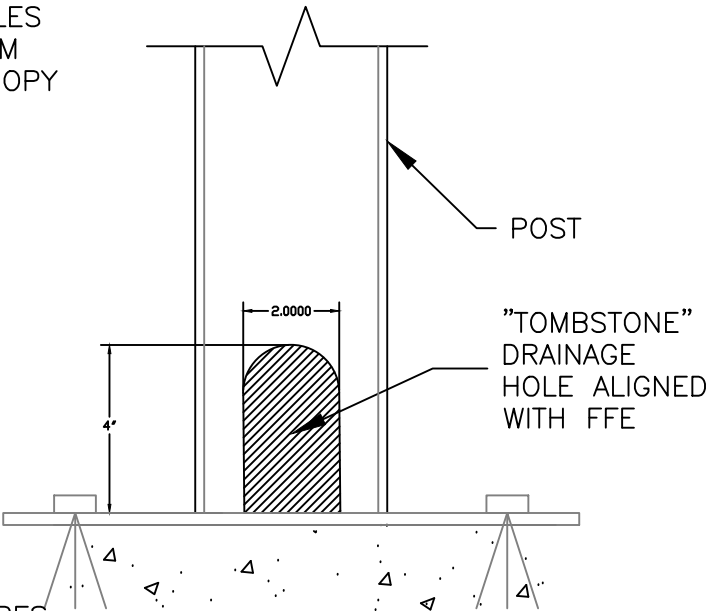

FASCIA TYPES
SCALE: 3" = 1'-0"



200 INTEK WAY
WESTERVILLE, OHIO
43082

614-426-4206
www.columbusawningcompany.com

PROJECT:
PROJECT NAME
ADDRESS
CITY, STATE, ZIP
PROJ MGR: —

CANOPY DETAILS:
COLOR: TBD
EXTRUDED ALUM (6063-T6)
TYPE: POST SUPPORTED CANOPY
—


REV:	DATE:	WHO:
—	—	—
—	—	—
—	—	—
—	—	—

STANDARD FASCIA TYPES

C:\USERS\RL\COLUMBUSAWNINGCOMPANY.COM\COLUMBUS AWNING COMPANY - DOCUMENTS\000 CAD\005 WEBSITE BROCHURE\POST-SUPPORTED OR WALKWAY CANOPY\CAD PACKAGE\CAD POST_SUPPORTED_FULL-DESIGN V1.DWG


SUPPLIER: BRT EXTRUSIONS
PART #: TMP-38193
GRADE: 6063-T4 ALUMINUM
THICKNESS: 0.125"

NOTE;
MILL FINISH

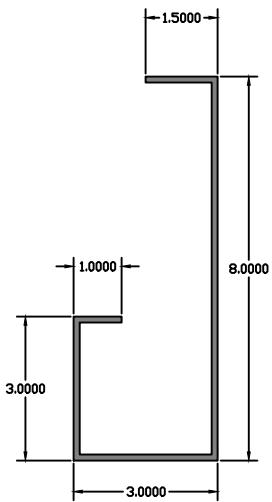

1 8" GUTTER FASCIA
SCALE: N.T.S.


NOTE:
EASTERN METALS
19-63-260
6"x6" 0.125" THICK
COLUMN (SQUARE ALUMINUM TUBE)

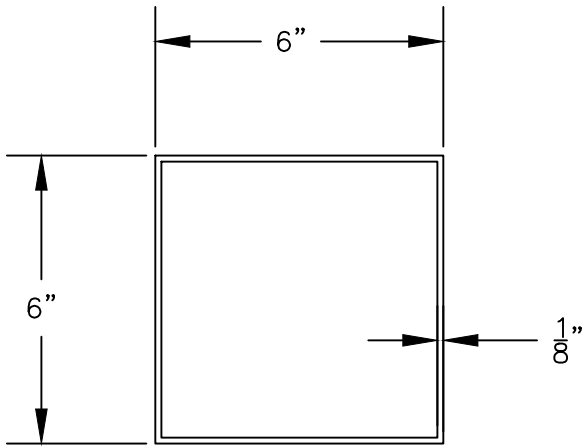

4 6"x6" SQUARE ALUMINUM TUBE
SCALE: N.T.S.


PART #: N/A
GRADE: N/A
THICKNESS: N/A

NOTE;
FOR LENGTHS EXCEEDING 23'-0"

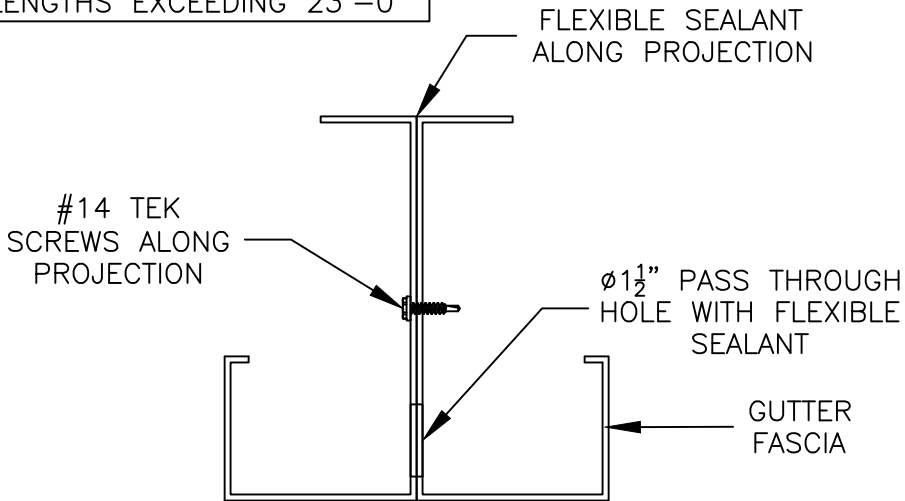

2 FASCIA FRAME SPLIT
SCALE: N.T.S.


SUPPLIER: EMS
PART #: 52-63-11157
GRADE: 6063-T6
THICKNESS: 0.080
NOTE;
MATCH FRAME COLOR

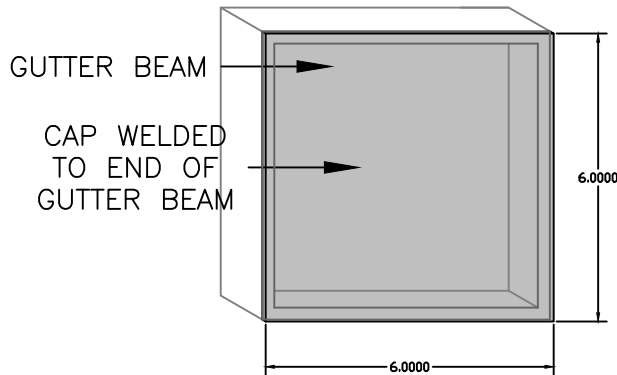

4 6"x6" BEAM END CAP
SCALE: N.T.S.


SUPPLIER: BRT EXTRUSIONS
PART #: TMP-38192
GRADE: 6063-T6
THICKNESS: 0.100"

NOTE;
ATTACHES TO GUTTER FASCIA WITH
#12 TEK SCREWS CENTERED AT
EACH END OF DECK PAN

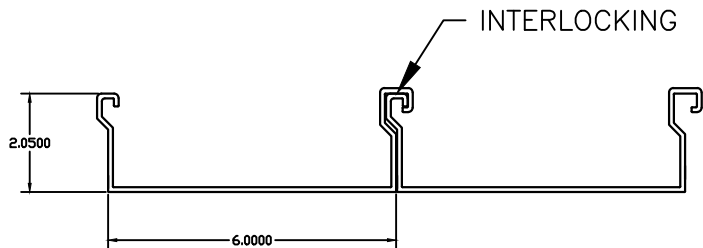

3 FLAT DECKING
SCALE: N.T.S.

SUPPLIER: COLUMBUS AWNING
PART #: N/A
GRADE: 6063-T6 ALUMINUM
THICKNESS: 0.250"
NOTE: 4 HOLES AT Ø 7/8"

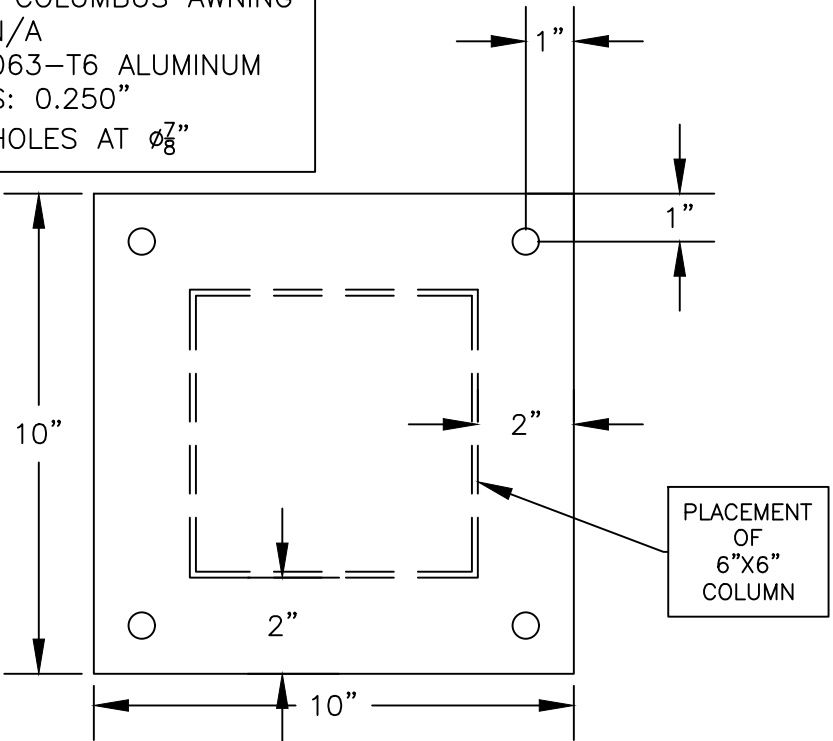

5 BASE PLATE FOR 6" COLUMNS (4 HOLES)
SCALE: N.T.S.



200 INTEK WAY
WESTERVILLE, OHIO
43082
614-426-4206
www.columbusawningcompany.com

PROJECT:
PROJECT NAME
ADDRESS
CITY, STATE, ZIP
PROJ MGR: -


CANOPY DETAILS:
COLOR: TBD
EXTRUDED ALUM (6063-T6)
TYPE: POST SUPPORTED CANOPY
-

REV:	DATE:	WHO:
-	-	-
-	-	-
-	-	-
-	-	-

STANDARD HANGING ROD CANOPY
DETAILS

C:\USERS\RL\COLUMBUSAWNINGCOMPANY.COM\COLUMBUS AWNING COMPANY - DOCUMENTS\000 CAD\005 WEBSITE BROCHURE\POST-SUPPORTED OR WALKWAY CANOPY\CAD PACKAGE\CAD\POST-SUPPORTED_FULL-DESIGN V1.DWG

SUPPLIER: EMS
PART #: 11-63-330
GRADE: 6063-T6
THICKNESS: 0.125
NOTE;
MATCH FRAME COLOR

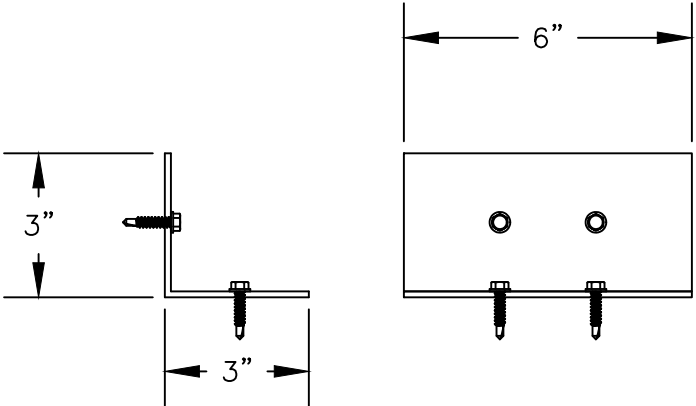

6 3"x3" ALUMINUM ANGLE
SCALE: N.T.S.

SYSTEM NOT DESIGN FOR WATERSHED OF RAINFALL
FROM ADJACENT ROOFS UNLESS NOTED OTHERWISE.

IF WOOD BLOCKING IS REQUESTED, TO BE
MOUNTED PER WOOD BLOCKING REFERENCE PAGE.
ALL WOOD BLOCKING TO BE PROVIDED AND
INSTALLED BY OTHERS UNLESS NOTED OTHERWISE.

SYSTEM IS NOT DESIGNED FOR CONCENTRATED
LOADS DUE TO HUMAN ACTIVITY.

NOT USED

NOT USED

NOT USED

NOT USED



200 INTEK WAY
WESTERVILLE, OHIO
43082
614-426-4206
www.columbusawningcompany.com

PROJECT:
PROJECT NAME
ADDRESS
CITY, STATE, ZIP
PROJ MGR: —


CANOPY DETAILS:
COLOR: TBD
EXTRUDED ALUM (6063-T6)
TYPE: POST SUPPORTED CANOPY
—

REV:	DATE:	WHO:
—	—	—
—	—	—
—	—	—
—	—	—


STANDARD HANGING ROD CANOPY
DETAILS

SUPPLIER: COLUMBUS AWNING
PART #: CUSTOM
GRADE: 1035 STEEL
THICKNESS: 0.125"


NOTE;
MATCH FRAME COLOR

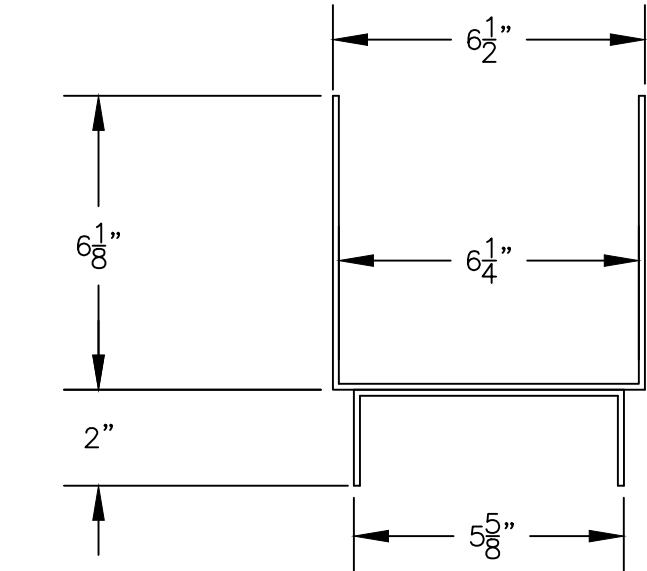


SIDE VIEW

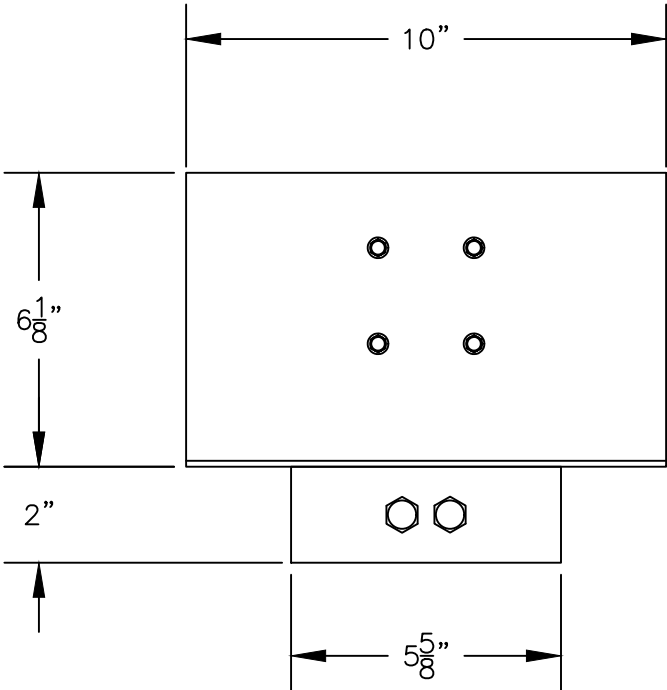


FRONT VIEW

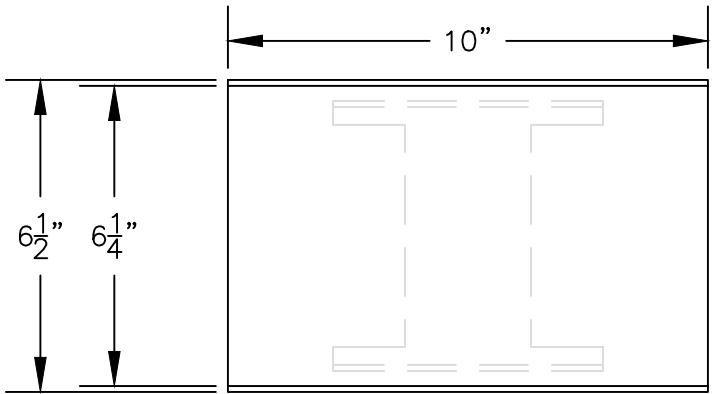

TOP VIEW

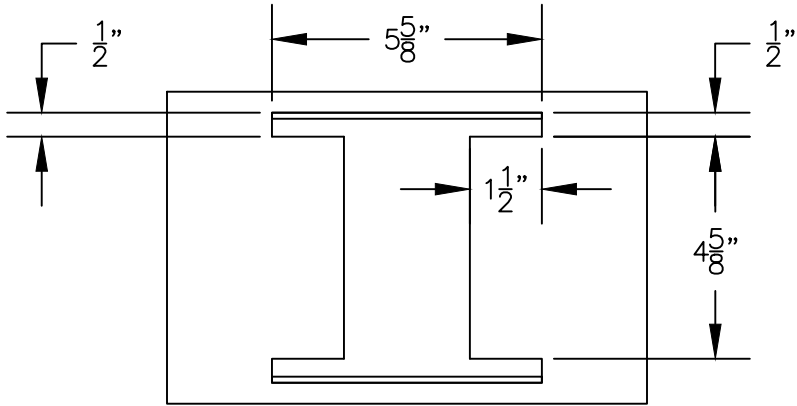

BOTTOM VIEW

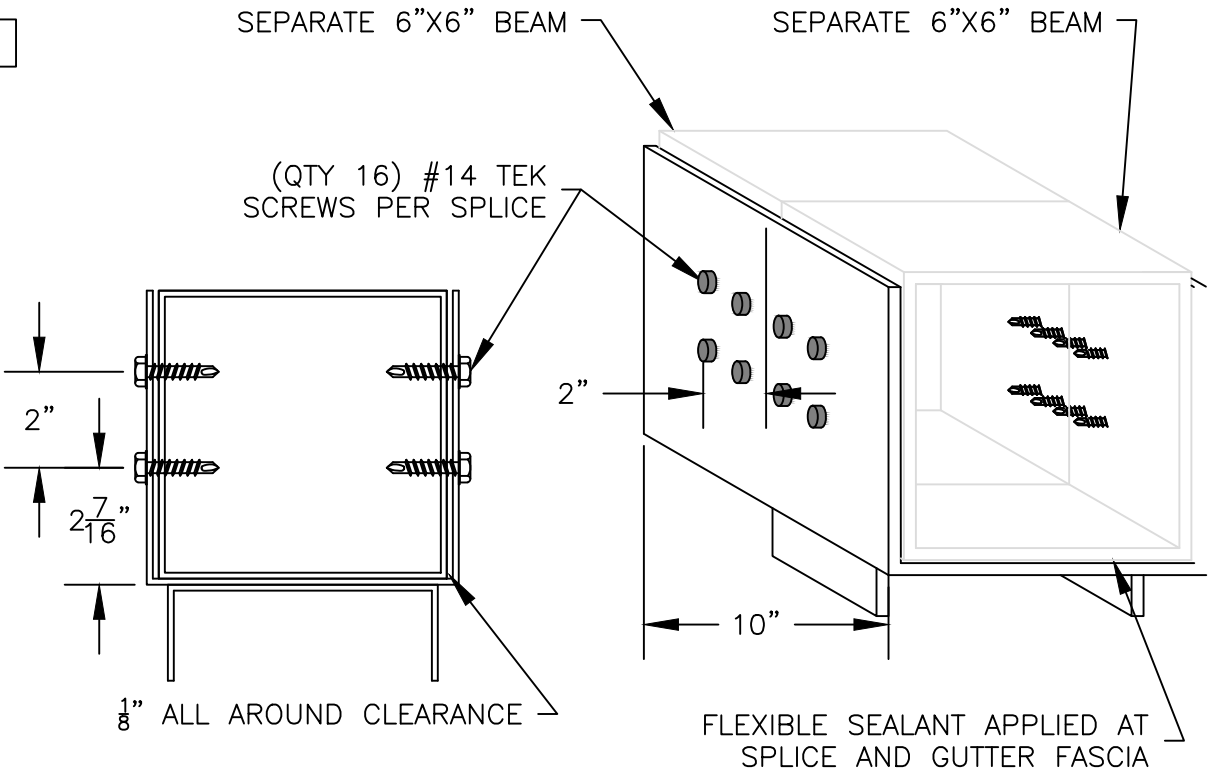

7 MODIFIED CHAIR BRACKET
SCALE: N.T.S.



200 INTEK WAY
WESTERVILLE, OHIO
43082
614-426-4206
www.columbusawningcompany.com

PROJECT:
PROJECT NAME
ADDRESS
CITY, STATE, ZIP
PROJ MGR: —

CANOPY DETAILS:
COLOR: TBD
EXTRUDED ALUM (6063-T6)
TYPE: POST SUPPORTED CANOPY
—

REV:	DATE:	WHO:
—	—	—
—	—	—
—	—	—
—	—	—

STANDARD HANGING ROD CANOPY
DETAILS