



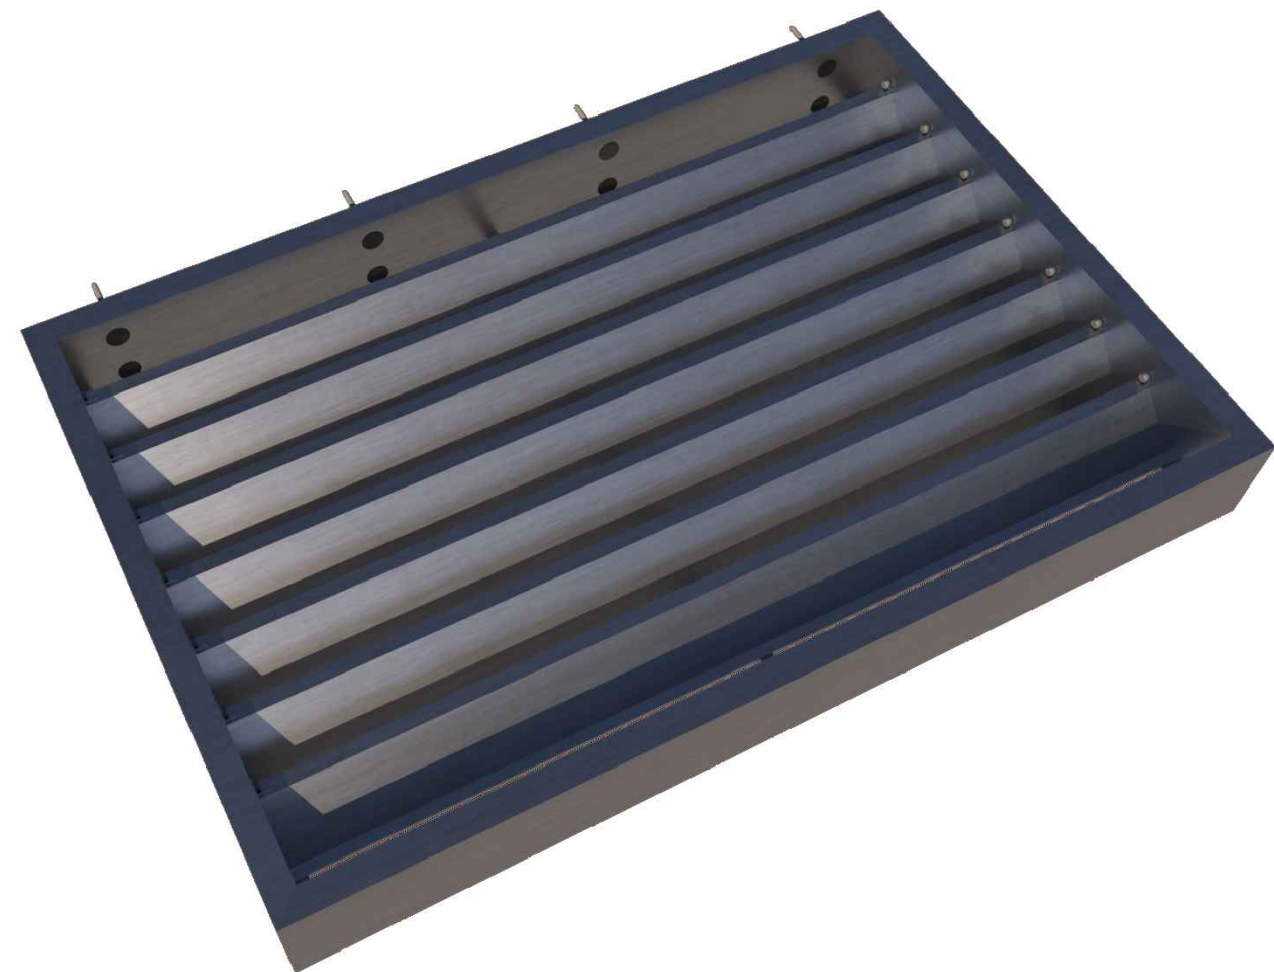

1 SUNSHADE CANOPY CANOPY SYSTEM
SCALE: N.T.S

C:\USERS\MATTHEW_LASEKAN\COLUMBUSAWNINGCOMPANY.COM\COLUMBUS AWNING COMPANY - DOCUMENTS\000 CAD\005 WEBSITE BROCHURE\SUNSHADE CANOPY\CAD PACKAGE\CAD\SUNSHADE_CANOPY_FULL-DESIGN V1.DWG

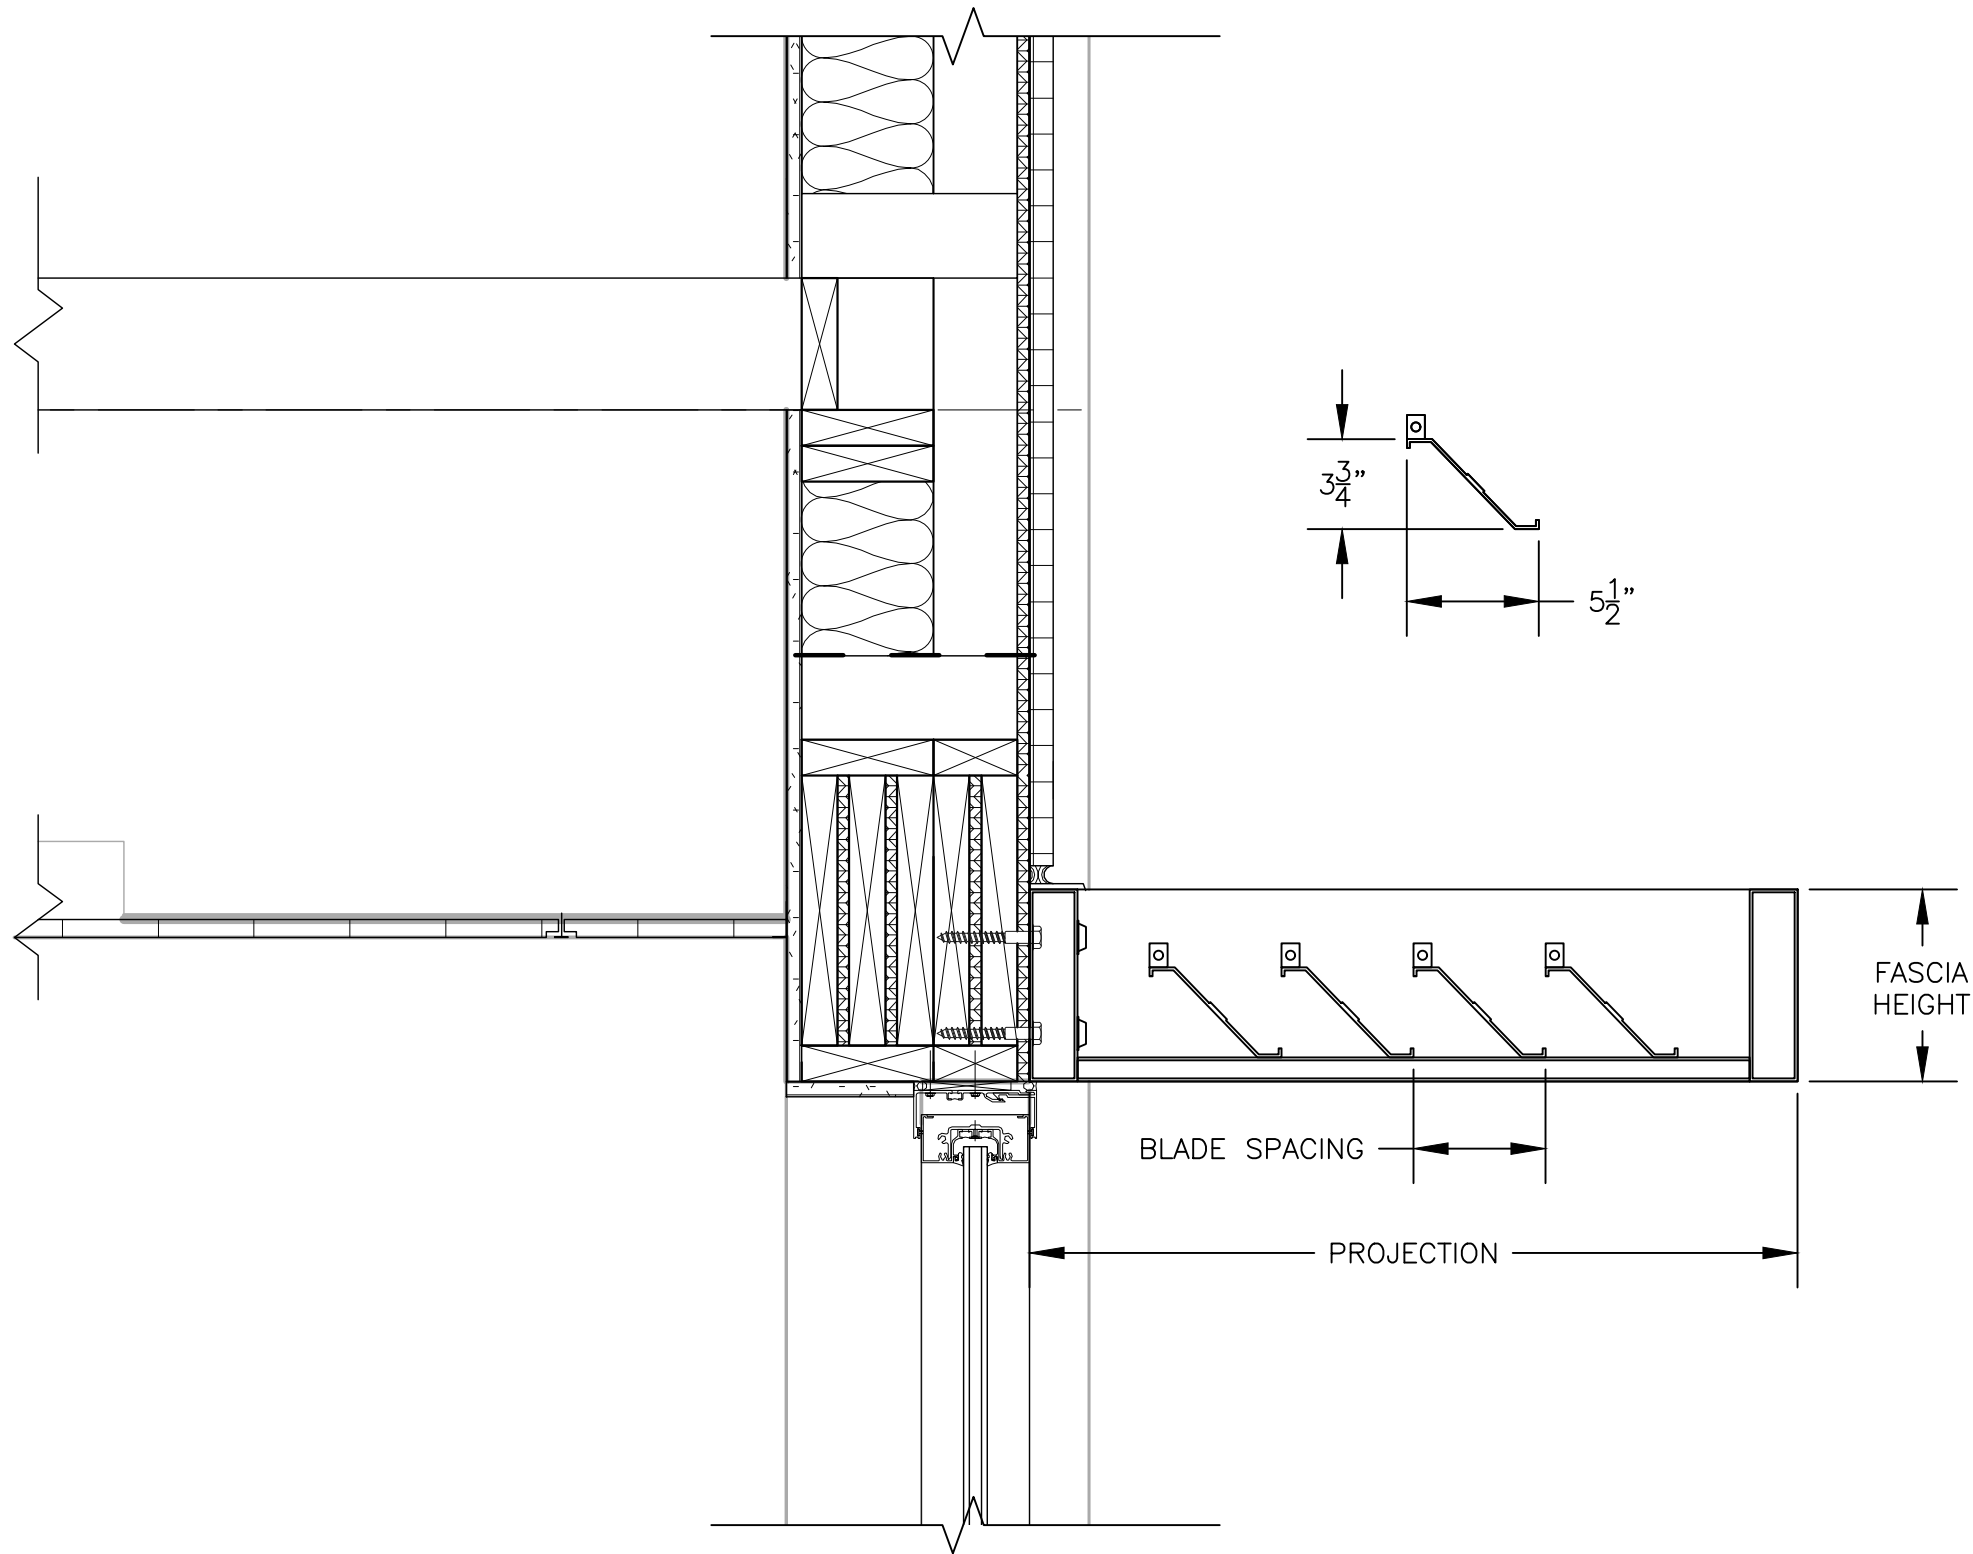

SECTION VIEW
SCALE: 1 1/2" = 1'-0"



200 INTEK WAY
WESTERVILLE, OHIO
43082

614-426-4206
www.columbusawningcompany.com


PROJECT:
PROJECT NAME
ADDRESS
CITY, STATE, ZIP
PROJ MGR: —

CANOPY DETAILS:
COLOR: TBD
EXTRUDED ALUM (6063-T6)
TYPE: SUNSHADE CANOPY
—


REV:	DATE:	WHO:
—	—	—
—	—	—
—	—	—
—	—	—

TYP. SUNSHADE CANOPY
SECTION VIEW

C:\USERS\MATTHEW_LASEKAN\COLUMBUSAWNINGCOMPANY.COM\COLUMBUS AWNING COMPANY - DOCUMENTS\000 CAD\005 WEBSITE BROCHURE\SUNSHADE CANOPY\CAD PACKAGE\CAD\SUNSHADE_CANOPY_FULL-DESIGN V1.DWG

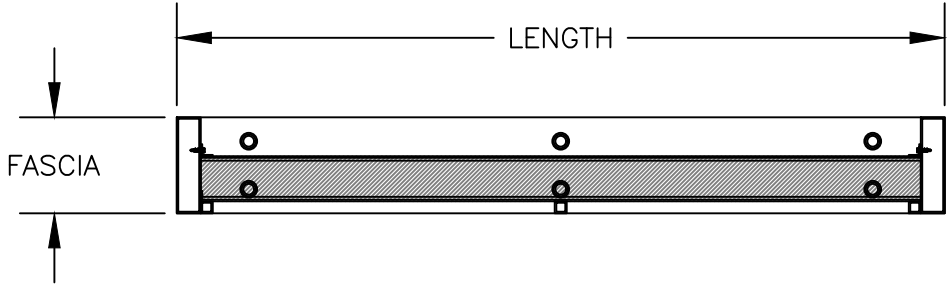

ELEVATION VIEW
SCALE: 3/4" = 1'-0"

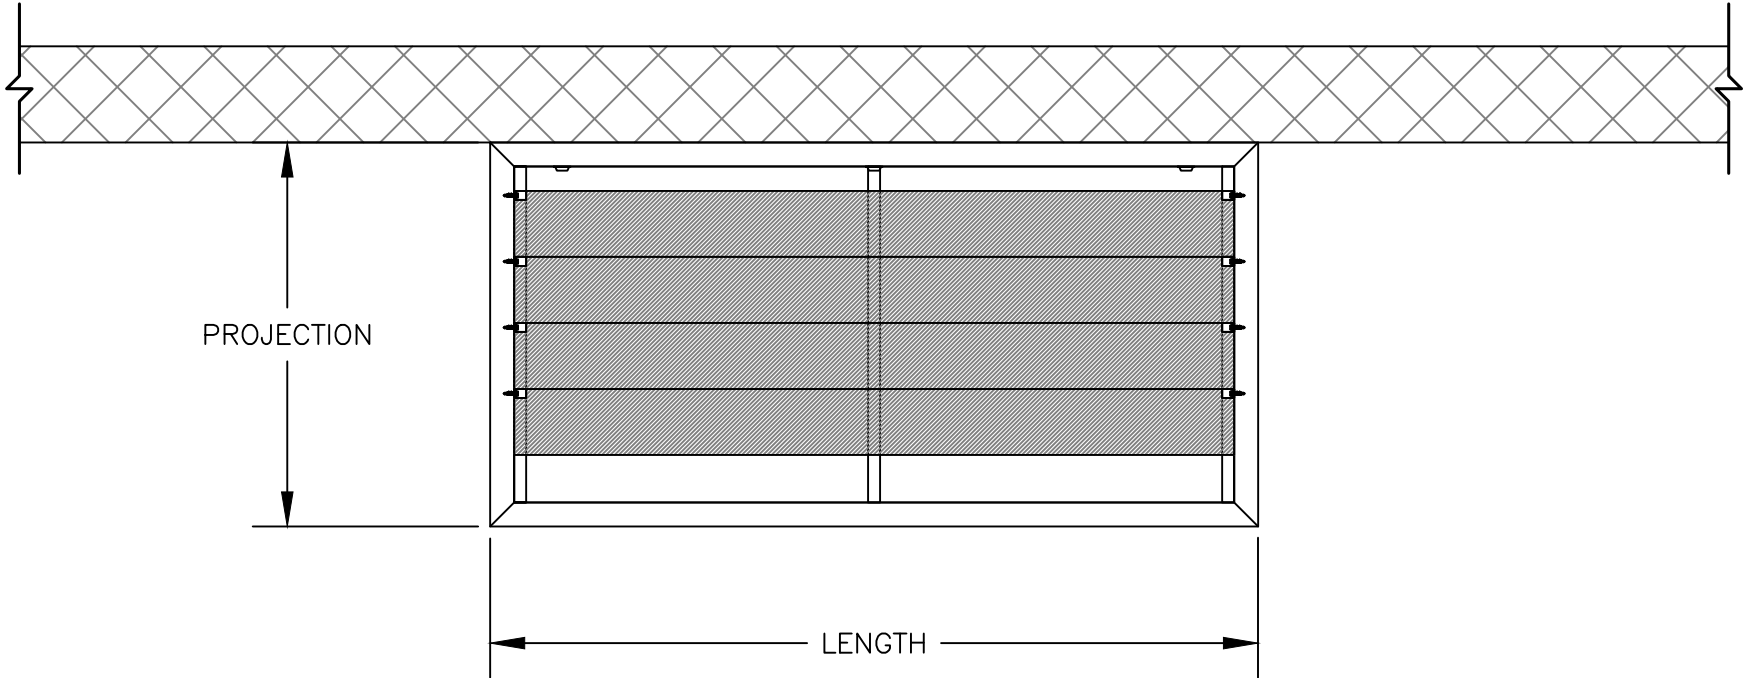

PLAN VIEW
SCALE: 3/4" = 1'-0"



200 INTEK WAY
WESTERVILLE, OHIO
43082


614-426-4206
www.columbusawningcompany.com

PROJECT:
PROJECT NAME
ADDRESS
CITY, STATE, ZIP
PROJ MGR: —



CANOPY DETAILS:
COLOR: TBD
EXTRUDED ALUM (6063-T6)
TYPE: SUNSHADE CANOPY
—

REV:	DATE:	WHO:
—	—	—
—	—	—
—	—	—
—	—	—



TYP. SUNSHADE CANOPY
ELEVATION AND PLAN VIEW

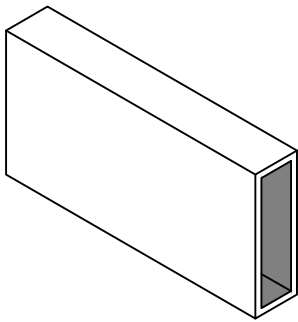


2"x6" ALUMINUM TUBE

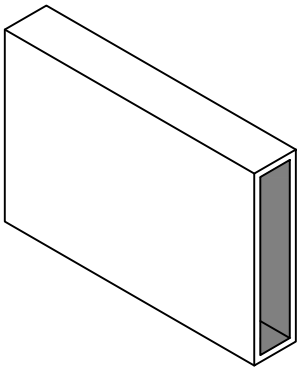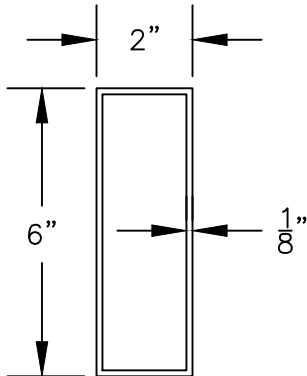

2"x8" ALUMINUM TUBE

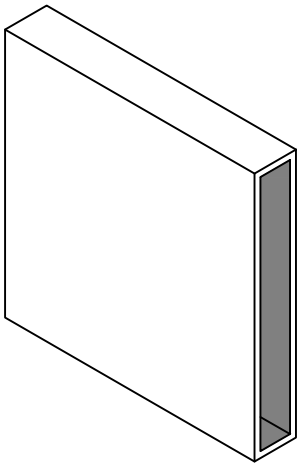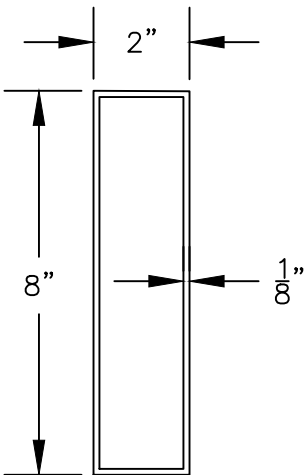

2"x12" ALUMINUM TUBE

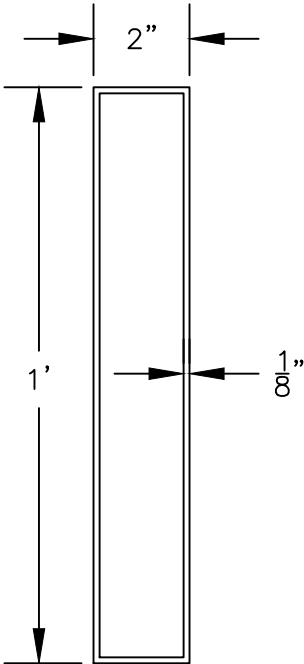

ALUMINUM TUBE TYPES
SCALE: 3" = 1'-0"



200 INTEK WAY
WESTERVILLE, OHIO
43082

614-426-4206
www.columbusawningcompany.com

PROJECT:
PROJECT NAME
ADDRESS
CITY, STATE, ZIP
PROJ MGR: —

CANOPY DETAILS:
COLOR: TBD
EXTRUDED ALUM (6063-T6)
TYPE: SUNSHADE CANOPY
—


REV:	DATE:	WHO:
—	—	—
—	—	—
—	—	—
—	—	—

TYP. SUNSHADE CANOPY
ELEVATION AND PLAN VIEW

C:\USERS\MATTHEW_LASEKAN\COLUMBUSAWNINGCOMPANY.COM\COLUMBUS AWNING COMPANY - DOCUMENTS\000 CAD\005 WEBSITE BROCHURE\SUNSHADE CANOPY\CAD PACKAGE\CAD\SUNSHADE_CANOPY_FULL-DESIGN V1.DWG


SUPPLIER: EASTERN METALS
PART #: 20-63-295
GRADE: 6063-T52
THICKNESS: 0.125"

NOTE;
MATCH FRAME COLOR

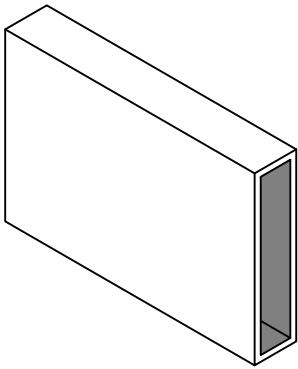

1 2"x8" ALUMINUM TUBE
SCALE: N.T.S.


NOTE:
1) 1"x1"x $\frac{1}{8}$ " ALUMINUM SUPPORT
2) LENGTH PER PROJECTION SPECIFICATIONS
3) POWDER COATED TO MATCH FRAME

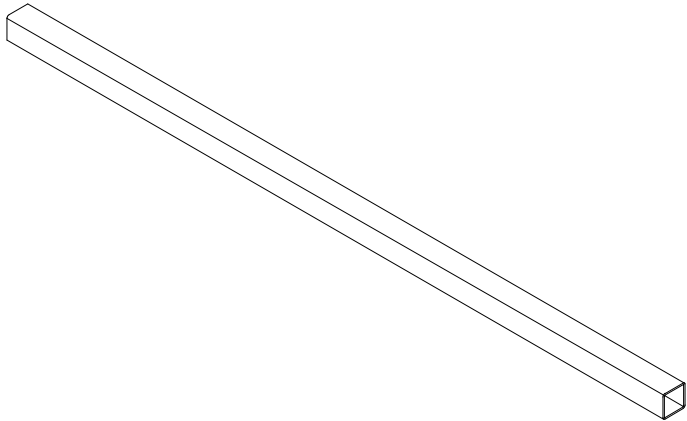

2 1"x1"x $\frac{1}{8}$ " ALUMINUM LOUVER SUPPORT
SCALE: N.T.S.

SUPPLIER: EASTERN METALS
PART #: 52-63-1913
GRADE: 6063-T6
THICKNESS: 0.125
WT/FT: 0.860


NOTE:
L1 LOUVER BLADE X 24'

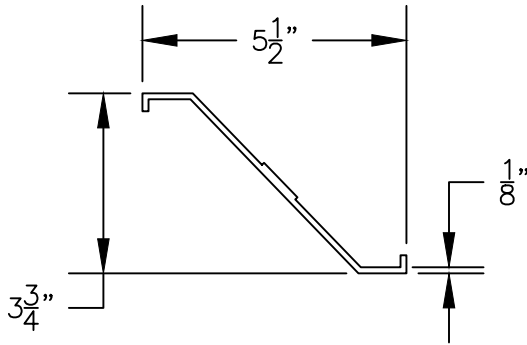


3 ALUMINUM Z-LOUVER BLADES
SCALE: N.T.S.

SUPPLIER: COLUMBUS AWNING
PART #: N/A
GRADE: N/A
THICKNESS: .125

NOTE;
BRACKET WELDED TO LOUVER
BRACKET TEK SCREWED INTO TUBE FRAME #12 TEK SCREW

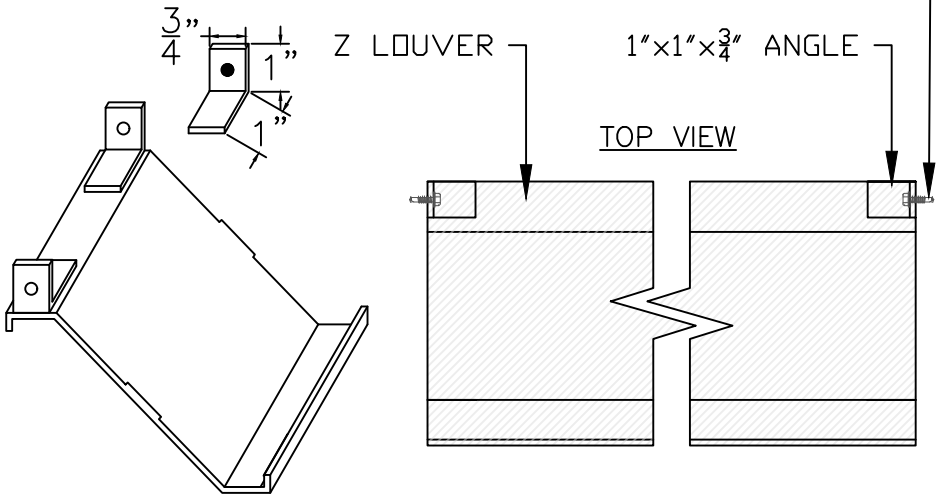

4 REMOVABLE Z LOUVER DETAIL
SCALE: N.T.S.

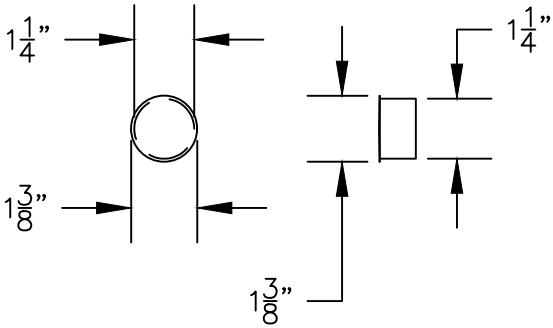

5 PLASTIC CAP FOR 1 1/4" HOLE
SCALE: N.T.S.

SYSTEM NOT DESIGN FOR WATERSHED OF RAINFALL
FROM ADJACENT ROOFS UNLESS NOTED OTHERWISE.

IF WOOD BLOCKING IS REQUESTED, TO BE
MOUNTED PER WOOD BLOCKING REFERENCE PAGE.
ALL WOOD BLOCKING TO BE PROVIDED AND
INSTALLED BY OTHERS UNLESS NOTED OTHERWISE.

SYSTEM IS NOT DESIGNED FOR CONCENTRATED
LOADS DUE TO HUMAN ACTIVITY.



200 INTEK WAY
WESTERVILLE, OHIO
43082
614-426-4206
www.columbusawningcompany.com

PROJECT:
PROJECT NAME
ADDRESS
CITY, STATE, ZIP
PROJ MGR: -

CANOPY DETAILS:
COLOR: TBD
EXTRUDED ALUM (6063-T6)
TYPE: SUNSHADE CANOPY
-


REV:	DATE:	WHO:
-	-	-
-	-	-
-	-	-
-	-	-

STANDARD SUNSHADE CANOPY
DETAILS: Z-LOUVERS

C:\USERS\MATTHEW_LASEKAN\COLUMBUSAWNINGCOMPANY.COM\COLUMBUS AWNING COMPANY - DOCUMENTS\000 CAD\005 WEBSITE BROCHURE\SUNSHADE CANOPY\CAD PACKAGE\CAD\SUNSHADE_CANOPY_FULL-DESIGN V1.DWG

SUPPLIER: EASTERN METALS
PART #: 20-63-295
GRADE: 6063-T52
THICKNESS: 0.125"


NOTE;
MATCH FRAME COLOR

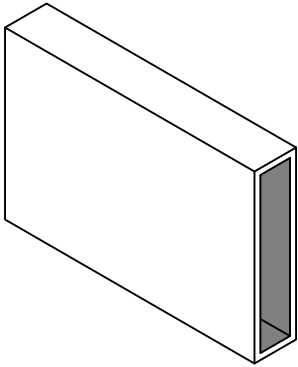

1 2"x8" ALUMINUM TUBE
SCALE: N.T.S.


SUPPLIER: EMS
PART #: 52-63-200,400,600,800
GRADE: 6063-T6
THICKNESS: VARIES

NOTE;

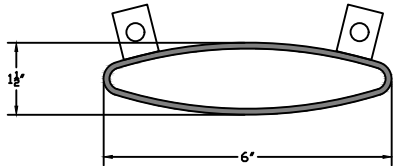

4 REMOVABLE AIR FOIL
SCALE: N.T.S.


NOTE:
1) 1"x1"x1/8" ALUMINUM SUPPORT
2) LENGTH PER PROJECTION SPECIFICATIONS
3) POWDER COATED TO MATCH FRAME

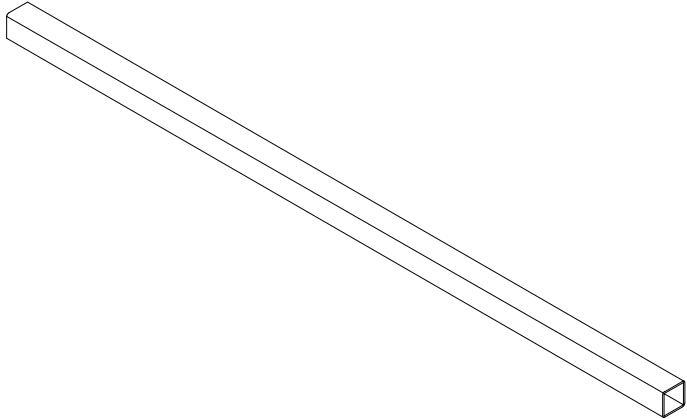

2 1"x1"x1/8" ALUMINUM LOUVER SUPPORT
SCALE: N.T.S.

SUPPLIER: EMS
PART #: 52-63-200,400,600,800
GRADE: 6063-T6
THICKNESS: VARIES

NOTE;

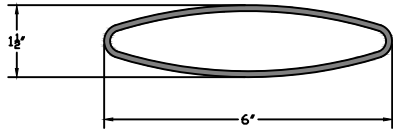


3 AIR FOIL
SCALE: N.T.S.

SYSTEM NOT DESIGN FOR WATERSHED OF RAINFALL FROM ADJACENT ROOFS UNLESS NOTED OTHERWISE.

IF WOOD BLOCKING IS REQUESTED, TO BE MOUNTED PER WOOD BLOCKING REFERENCE PAGE. ALL WOOD BLOCKING TO BE PROVIDED AND INSTALLED BY OTHERS UNLESS NOTED OTHERWISE.

SYSTEM IS NOT DESIGNED FOR CONCENTRATED LOADS DUE TO HUMAN ACTIVITY.

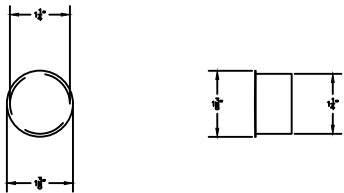

5 PLASTIC CAP FOR 1 1/4" HOLE
SCALE: N.T.S.



200 INTEK WAY
WESTERVILLE, OHIO
43082

614-426-4206
www.columbusawningcompany.com

PROJECT:
PROJECT NAME
ADDRESS
CITY, STATE, ZIP
PROJ MGR: —

CANOPY DETAILS:
COLOR: TBD
EXTRUDED ALUM (6063-T6)
TYPE: SUNSHADE CANOPY
—

REV:	DATE:	WHO:
—	—	—
—	—	—
—	—	—
—	—	—

STANDARD SUNSHADE CANOPY
DETAILS: AIRFOIL BLADES